LISBONA ARCHITECTS

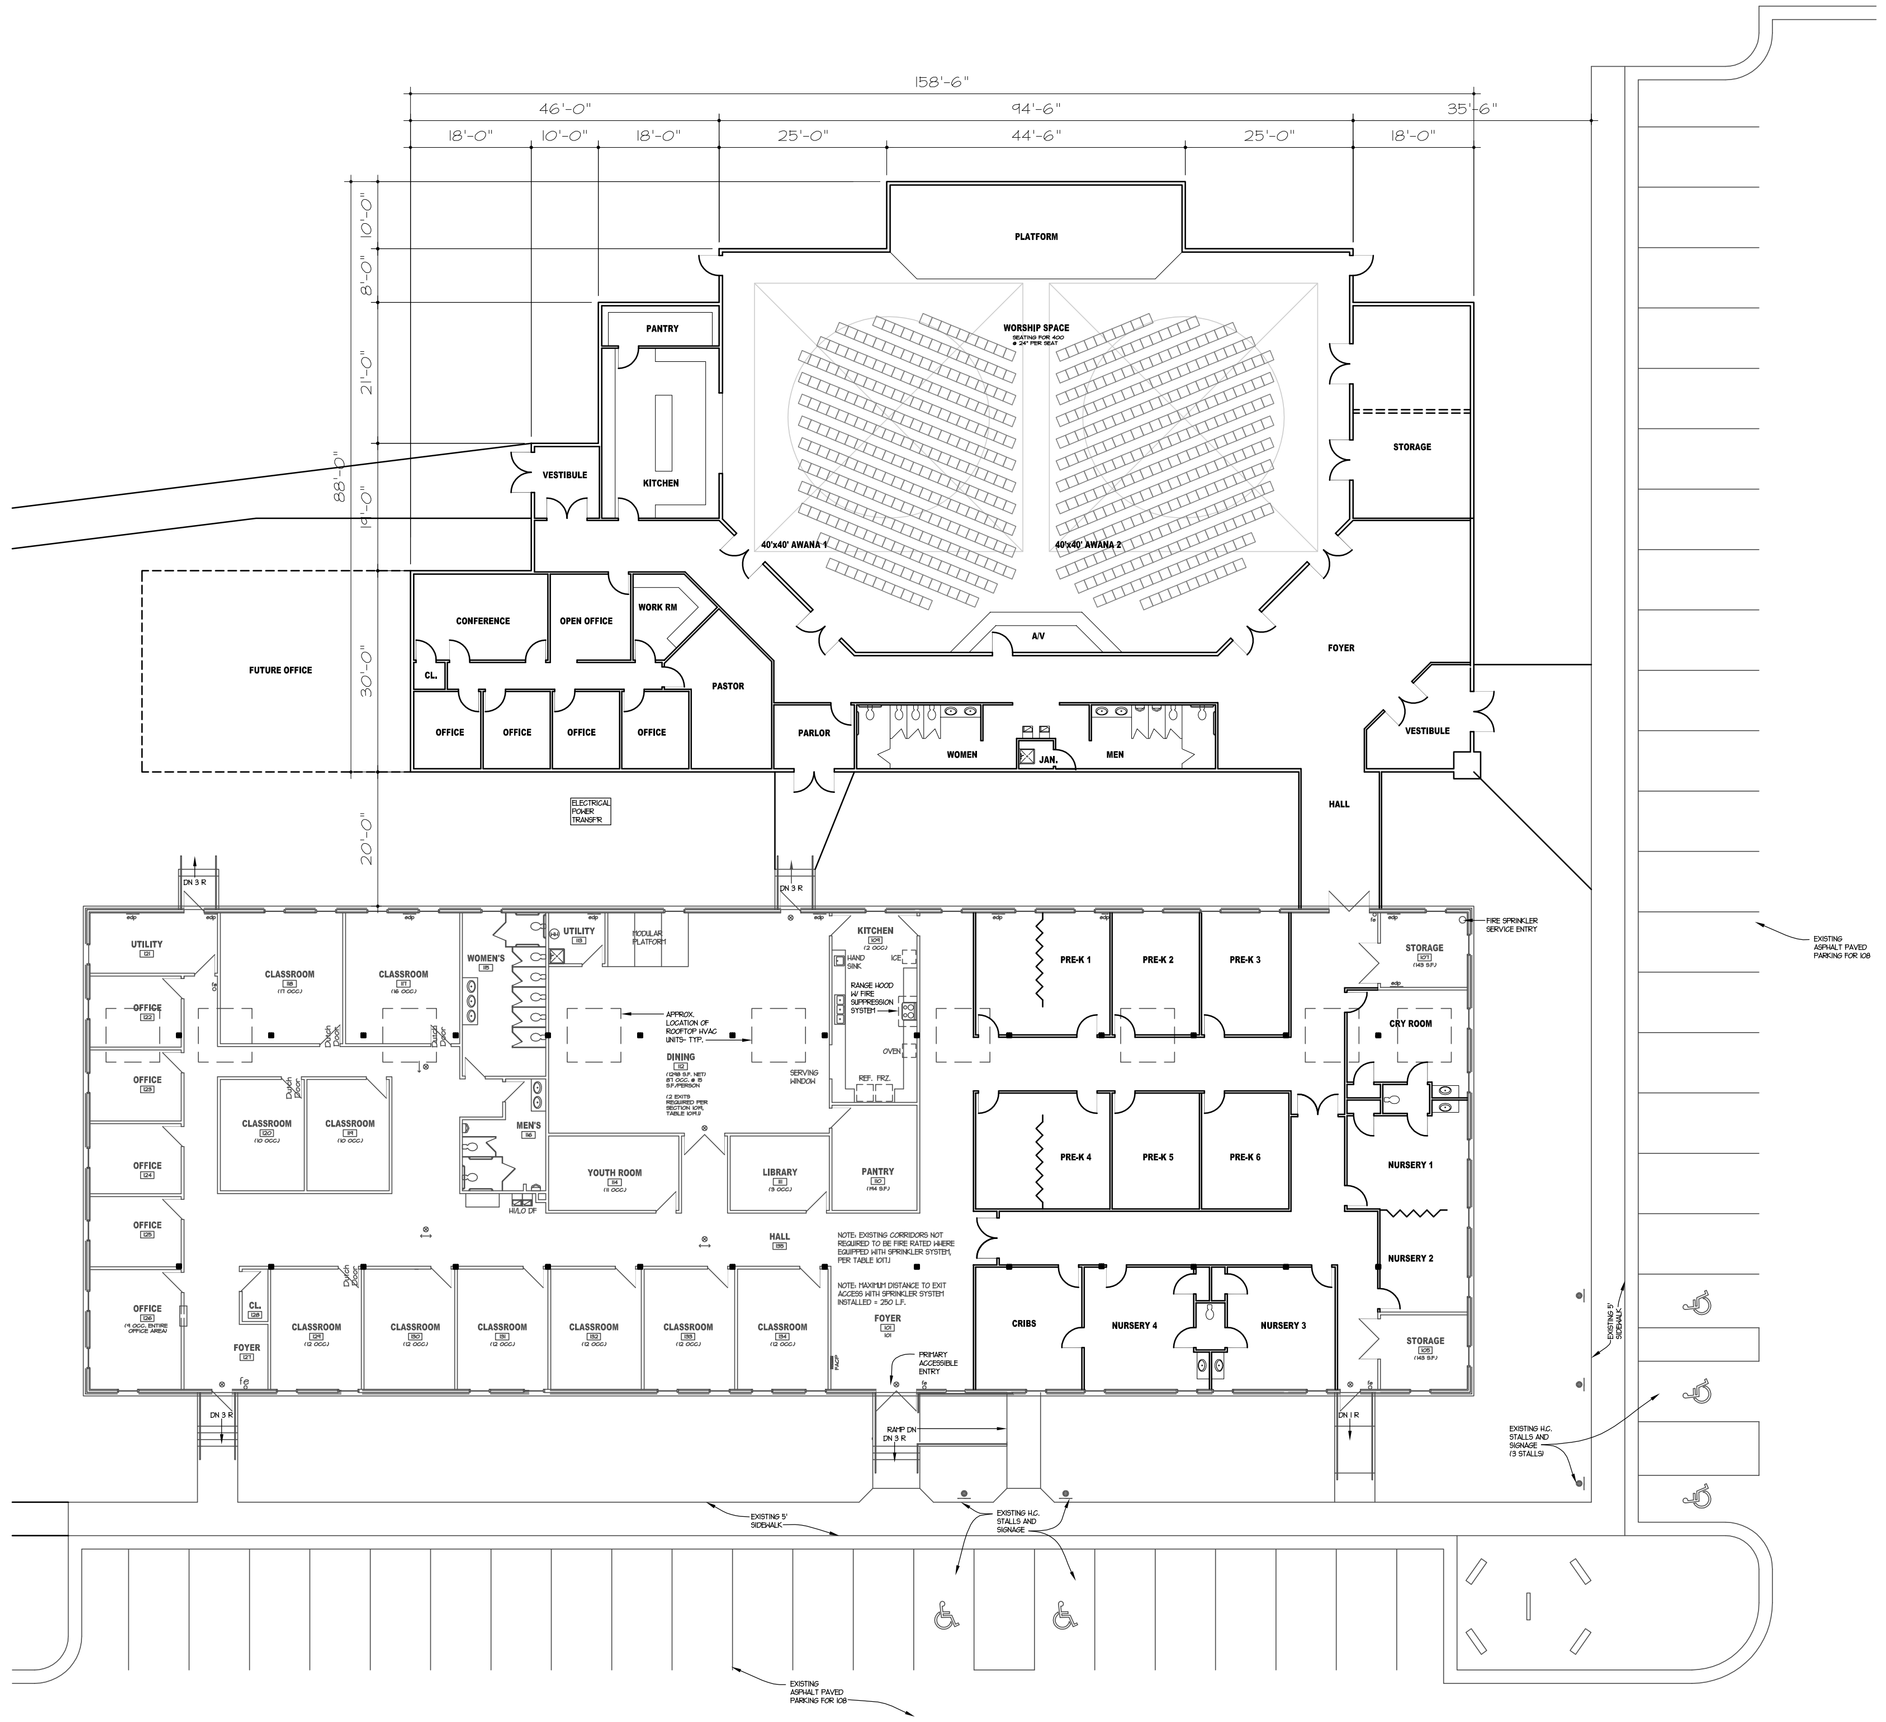

FLOOR PLAN B

1/16"=1'-0"

11,000 SQUARE FEET PHASE 1

08-27-2009

4 OF 4

ADDITION TO :

FELLOWSHIP BIBLE CHURCH

GARDNER, KANSAS